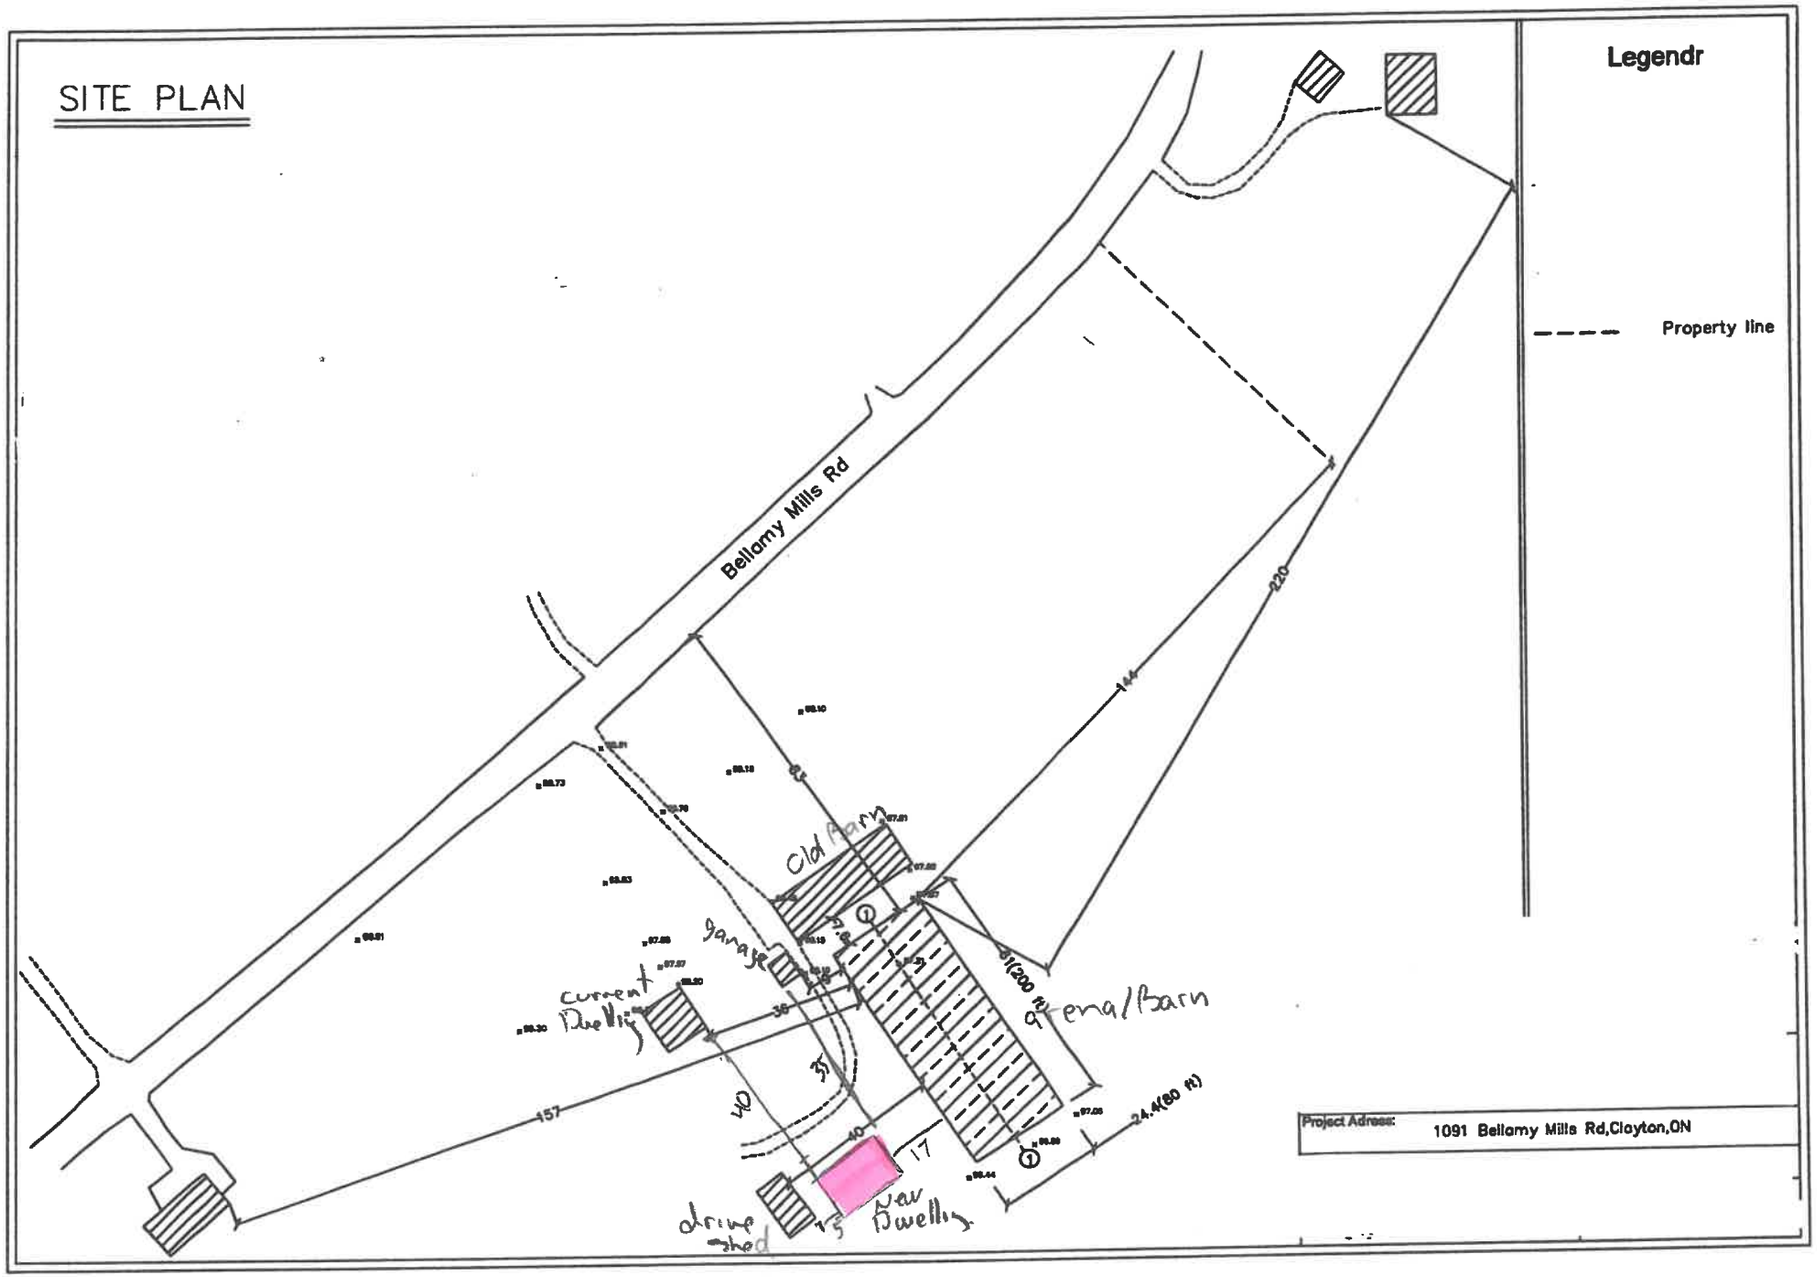
SITE PLAN
Legendr
Property line
Bellamy Mills Rd
220
144
157
Old Barn
garage
current Dwelling
Arena/Barn
31(200 ft)
24.4(80 ft)
40
17
15
drive shed
New Dwelling
Project Adress:
1091 Bellamy Mills Rd,Clayton,ON